


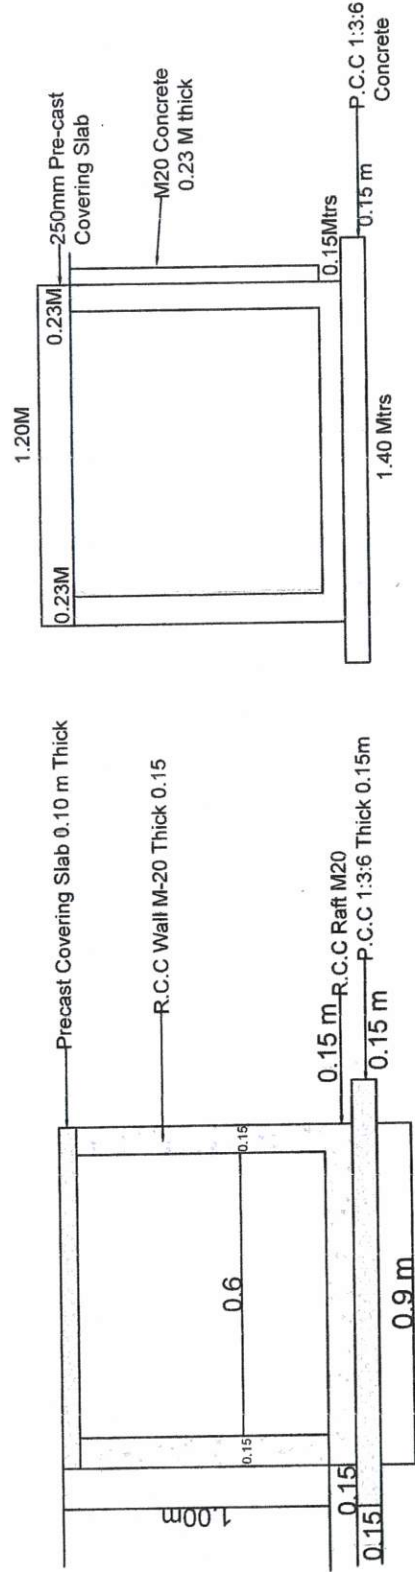

TYPICAL CROSS SECTION OF DRAIN

TYPICAL CROSS SECTION OF RCC CULVERT



Aarfn Associates

Assistant Engineer
Kodigehalli Sub Division
Bangalore

Assistant Executive Engineer
Kodigehalli Sub Division
Bangalore

CLIENT:-		TITLE	Revisions	
			Rev.	Date
			Rev.	Date
			Rev.	Date
			Rev.	Date
		TYPICAL CROSS SECTION OF & DRAIN		
		RCC Culvert		
		SCALE		
BRUHAT BANGALORE MAHANAGARA PALIKE				

BRIHAT BANGALORE MANAHAGARA PALIKE